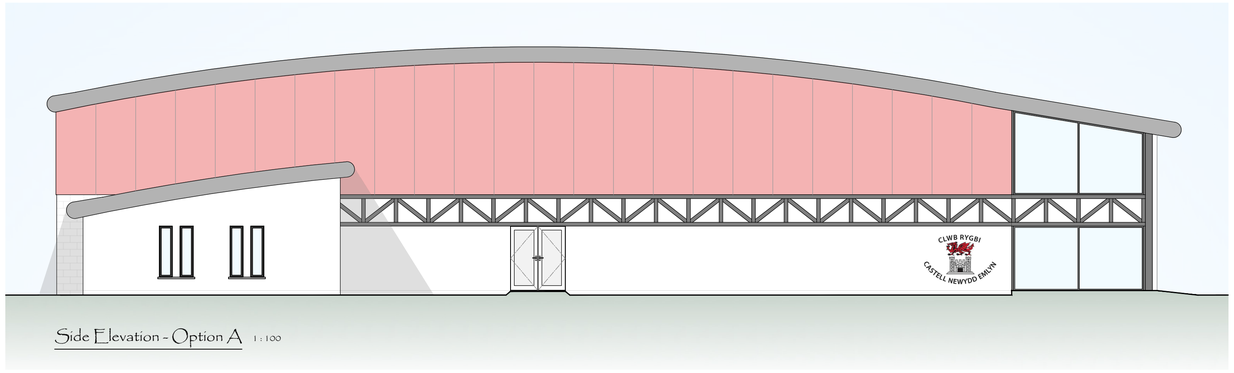

Side Elevation - Option A 1:100

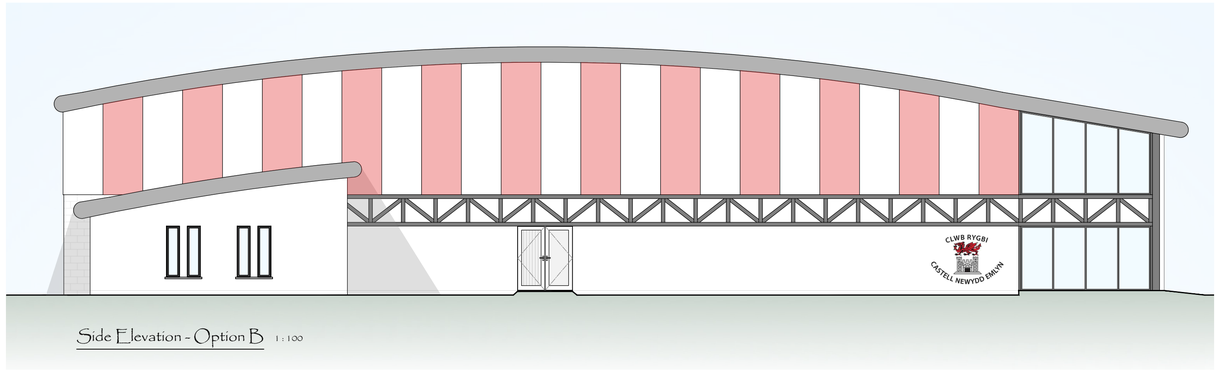

Side Elevation - Option B 1:100

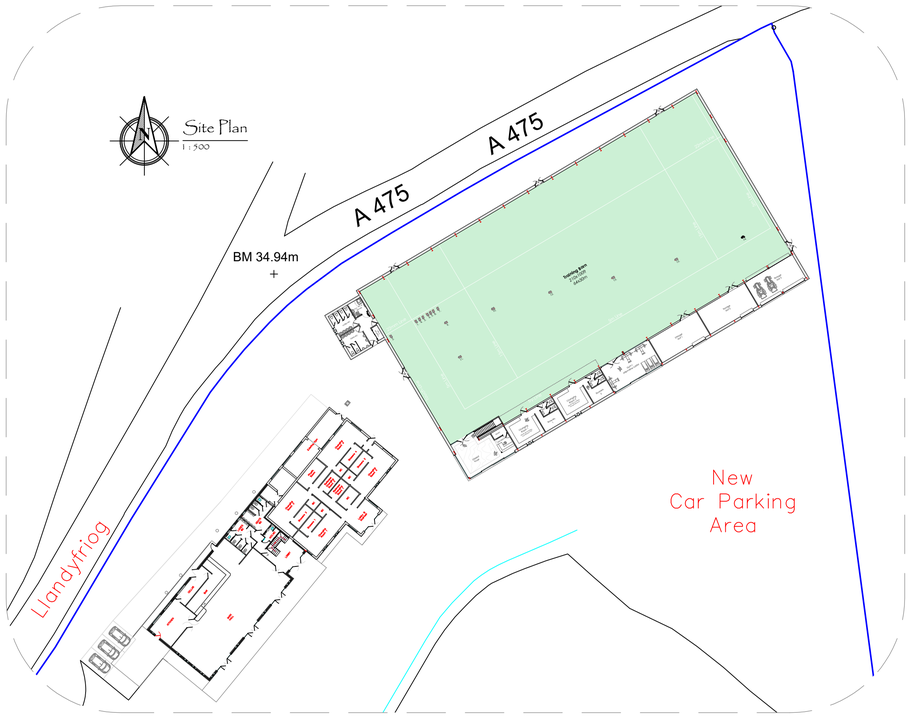

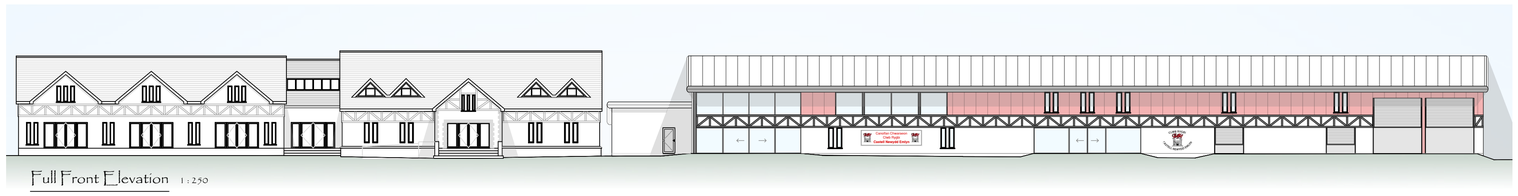

Full Front Elevation 1:250

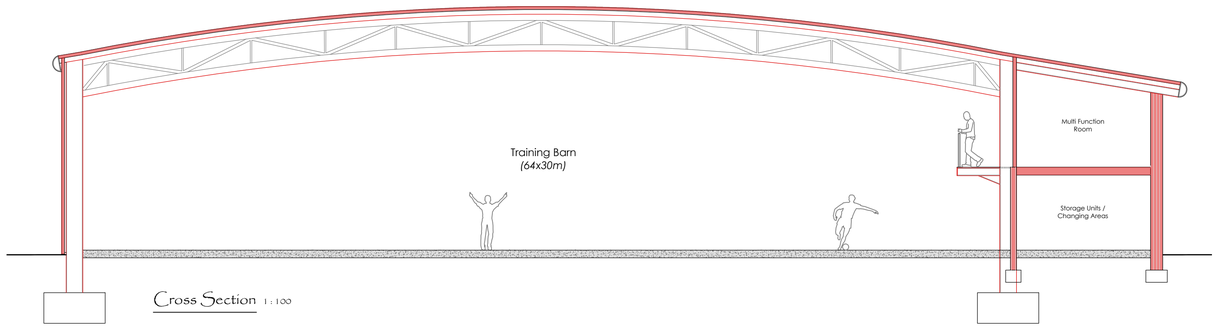

Cross Section 1:100

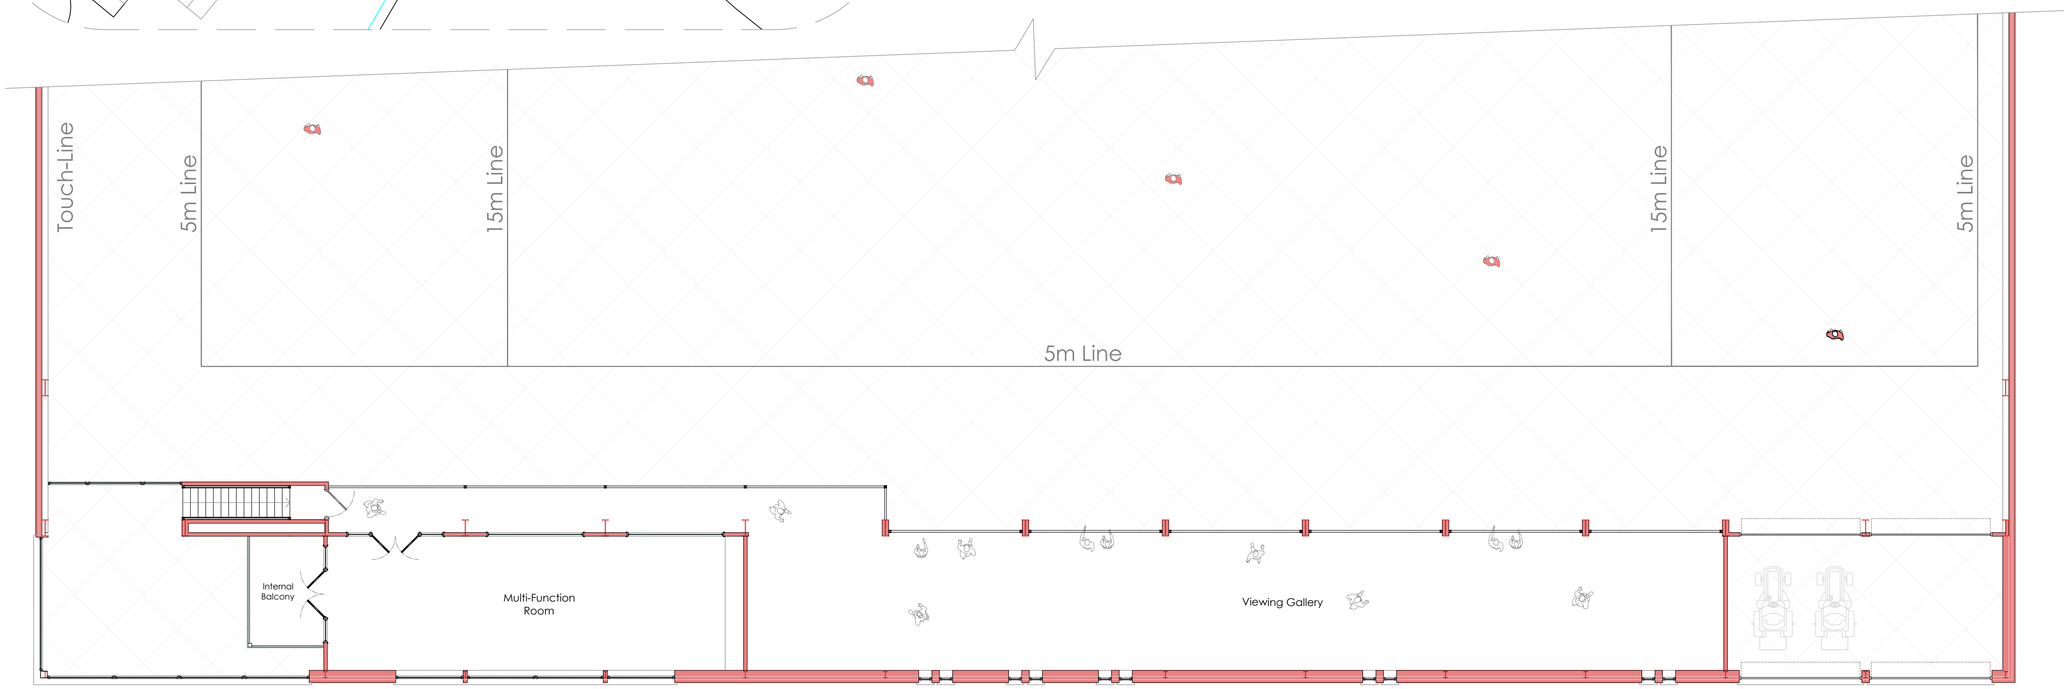

First Floor Plan 1:100

1:200 2 4 6 8 10 12 14 16 18 20m

1:200 @ A3

1:100 1 2 3 4 5 6 7 8 9 10m

1:100 @ A1

THOMAS LOGIN
ARCHITECTURE

Director: Robert D. Thomas MCIAT • IDDB •
Chartered Architecture & Project Management
07817828043 · info@ThomasLogin.com
www.ThomasLogin.com
Swyddfa Arfyn,Ffostrasol,Llandysul,Ceredigion,SA44 4TE

RESIDENTIAL - COMMERCIAL - INDUSTRIAL - AGRICULTURAL
Survey · Design · Planning · Building Regulations · Project Management · Inspection Warranty

No:	Amendment:	Date:

Sketch Scheme B

Drawing Detail:
First Floor Plan, Side Elevation & Cross Section

Drawing No: 02B

Date:
8th August 2024

Drawn By / Reviewed By
DM / RDT

Client:
Pwyllgor Clwb Rygbi CNE

Site Address:
Dol Wiber,
Adpar,
Castell Newydd Emlyn,
Ceredigion,
SA38 9AZ

Project No: 2420-SK

The property of this drawing & design is vested in Robert D. Thomas of THOMAS LOGIN ARCHITECTURE and must not be copied or reproduced in any way without written consent from Robert D. Thomas of THOMAS LOGIN ARCHITECTURE. © Copyright protection is automatic under the Copyright, Designs and Patents Act 1988 for original architectural works. This is underlined by the changes to the Intellectual Property Act 2014.
Do not scale from this drawing. Figured dimensions to be taken in preference to scaling.
It is the contractor's responsibility to verify all dimensions on site prior to proceeding with works. Figured metric dimensions to be worked to wherever given. Imperial dimensions are approximate only and must not be relied upon. Dimensions are measured to either structural or the allowance for finishes.
It is the contractor's responsibility to confirm all levels on site prior to commencement of any work. Levels shown on this drawing are for indication purpose only, except where specifically dimensioned.
Third party Services position of its apparatus is given by the way of general guidance only, on the strict understanding that it is based on the best information available and no warranty is to its correctness is relied upon. It is the contractor's responsibility to fully familiarize himself with the works before proceeding.