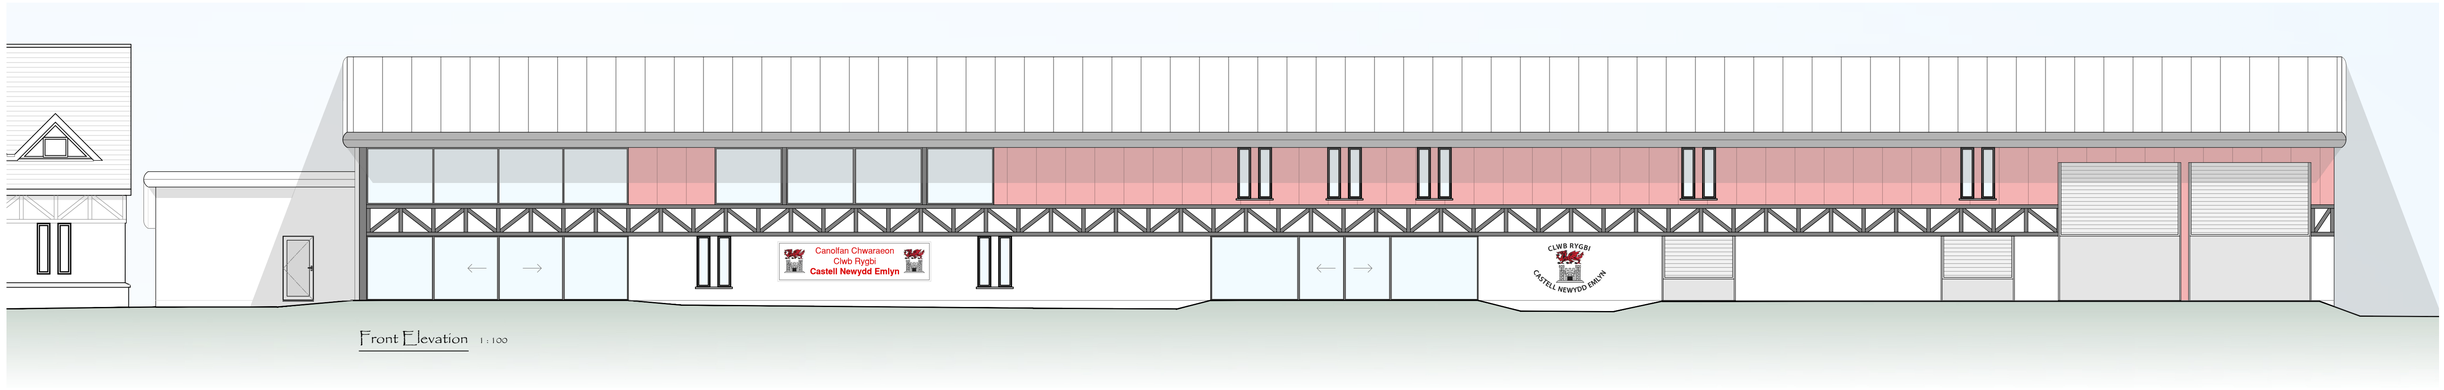

Front Elevation 1:100

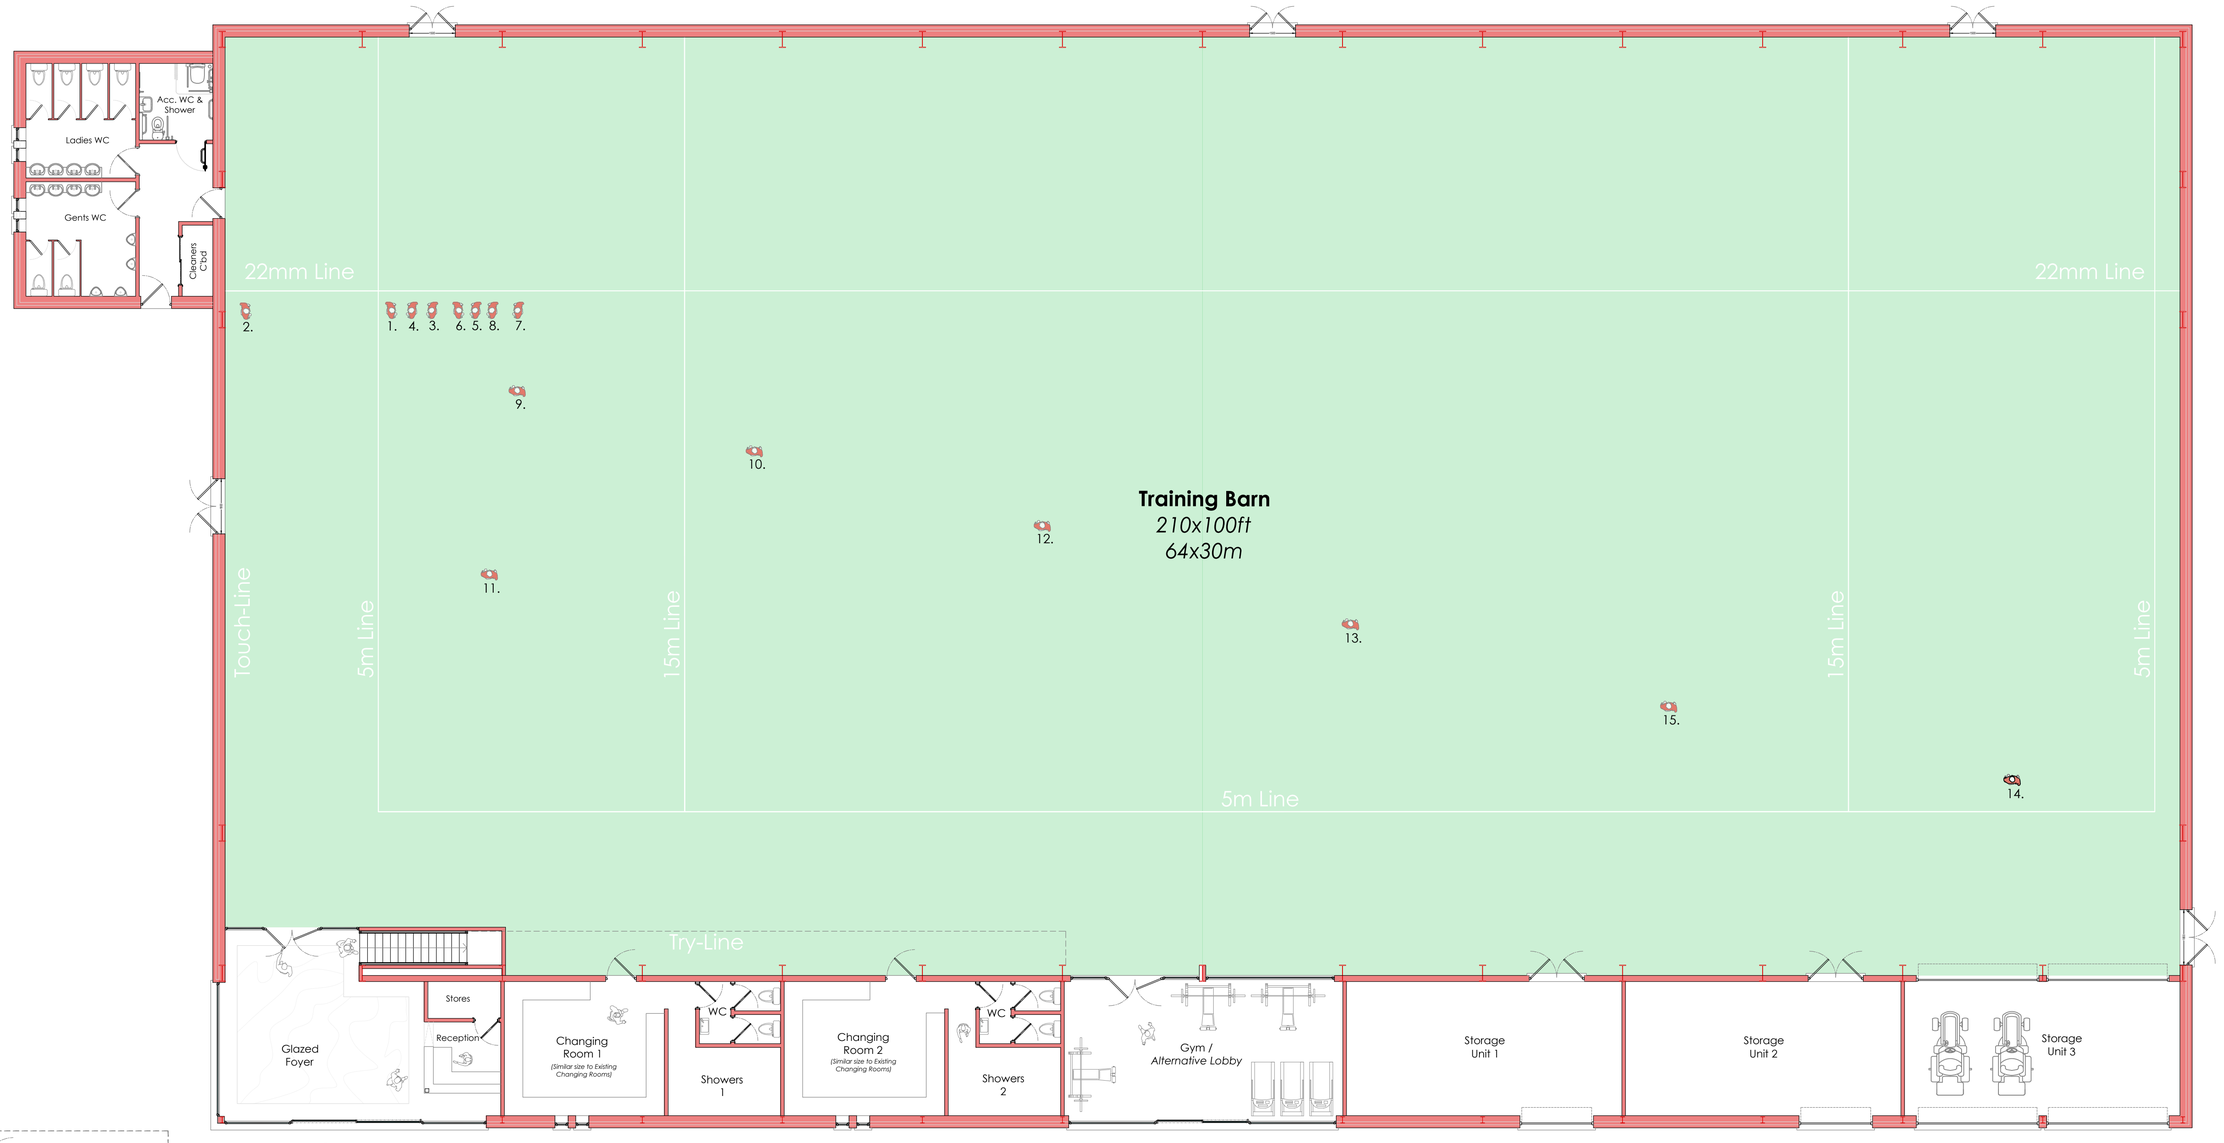

Ground Floor Plan 1:100

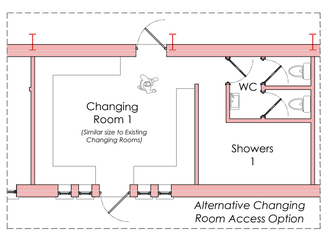

Sketch Scheme B

The property of this drawing & design is vested in Robert D. Thomas of THOMAS LOGIN ARCHITECTURE and must not be copied or reproduced in any way without written consent from Robert D. Thomas of THOMAS LOGIN ARCHITECTURE. © Copyright protection is automatic under the Copyright, Designs and Patents Act 1988 for original architectural works. This is underlined by the changes to the Intellectual Property Act 2014.
If a case of copyright infringements is proven, the court can apply for compensation.
It is the contractor's responsibility to verify all dimensions on site prior to proceeding with works. Figured metric dimensions to be worked to wherever given.
Imperial dimensions are approximate only and must not be relied upon.
All dimensions, unless expressly noted otherwise, are structural, and due to allowance should be made for finishes.
It is the contractor's responsibility to confirm all levels on site prior to commencement of any work.
Levels shown on this drawing are for indication purpose only, except where specifically dimensioned.
Third party Services position of its apparatus is given by the way of general guidance only, on the strict understanding that it is based on the best information available and no warranty a to its correctness is relied upon.
It is the contractor's responsibility to fully familiarize himself with the works before proceeding.

1:200 @ A3
1:100 @ A1

No:	Amendment:	Date:

Drawing Detail: Ground Floor Plan & Front Elevation
Date: 8th August 2024
Drawn By/Reviewed By: DM/RDT
Client: Pwllgor Clwb Rygbi CNE
Site Address: Dol Wiber, Aber, Castell Newydd Emlyn, Ceredigion, SA38 9AZ

Rev No. 01B
Drawing No. 2420-SK

THOMAS LOGIN ARCHITECTURE
Director: Robert D. Thomas MCIAT • IOD3 •
Chartered Architecture & Project Management
· 07817828043 · info@ThomasLogin.com
www.ThomasLogin.com
Swyddfa Artyn, Ffostrasol, Llandysul, Ceredigion, SA44 4TE
RESIDENTIAL - COMMERCIAL - INDUSTRIAL - AGRICULTURAL
Survey · Design · Planning · Building Regulations · Project Management · Inspection Warranty